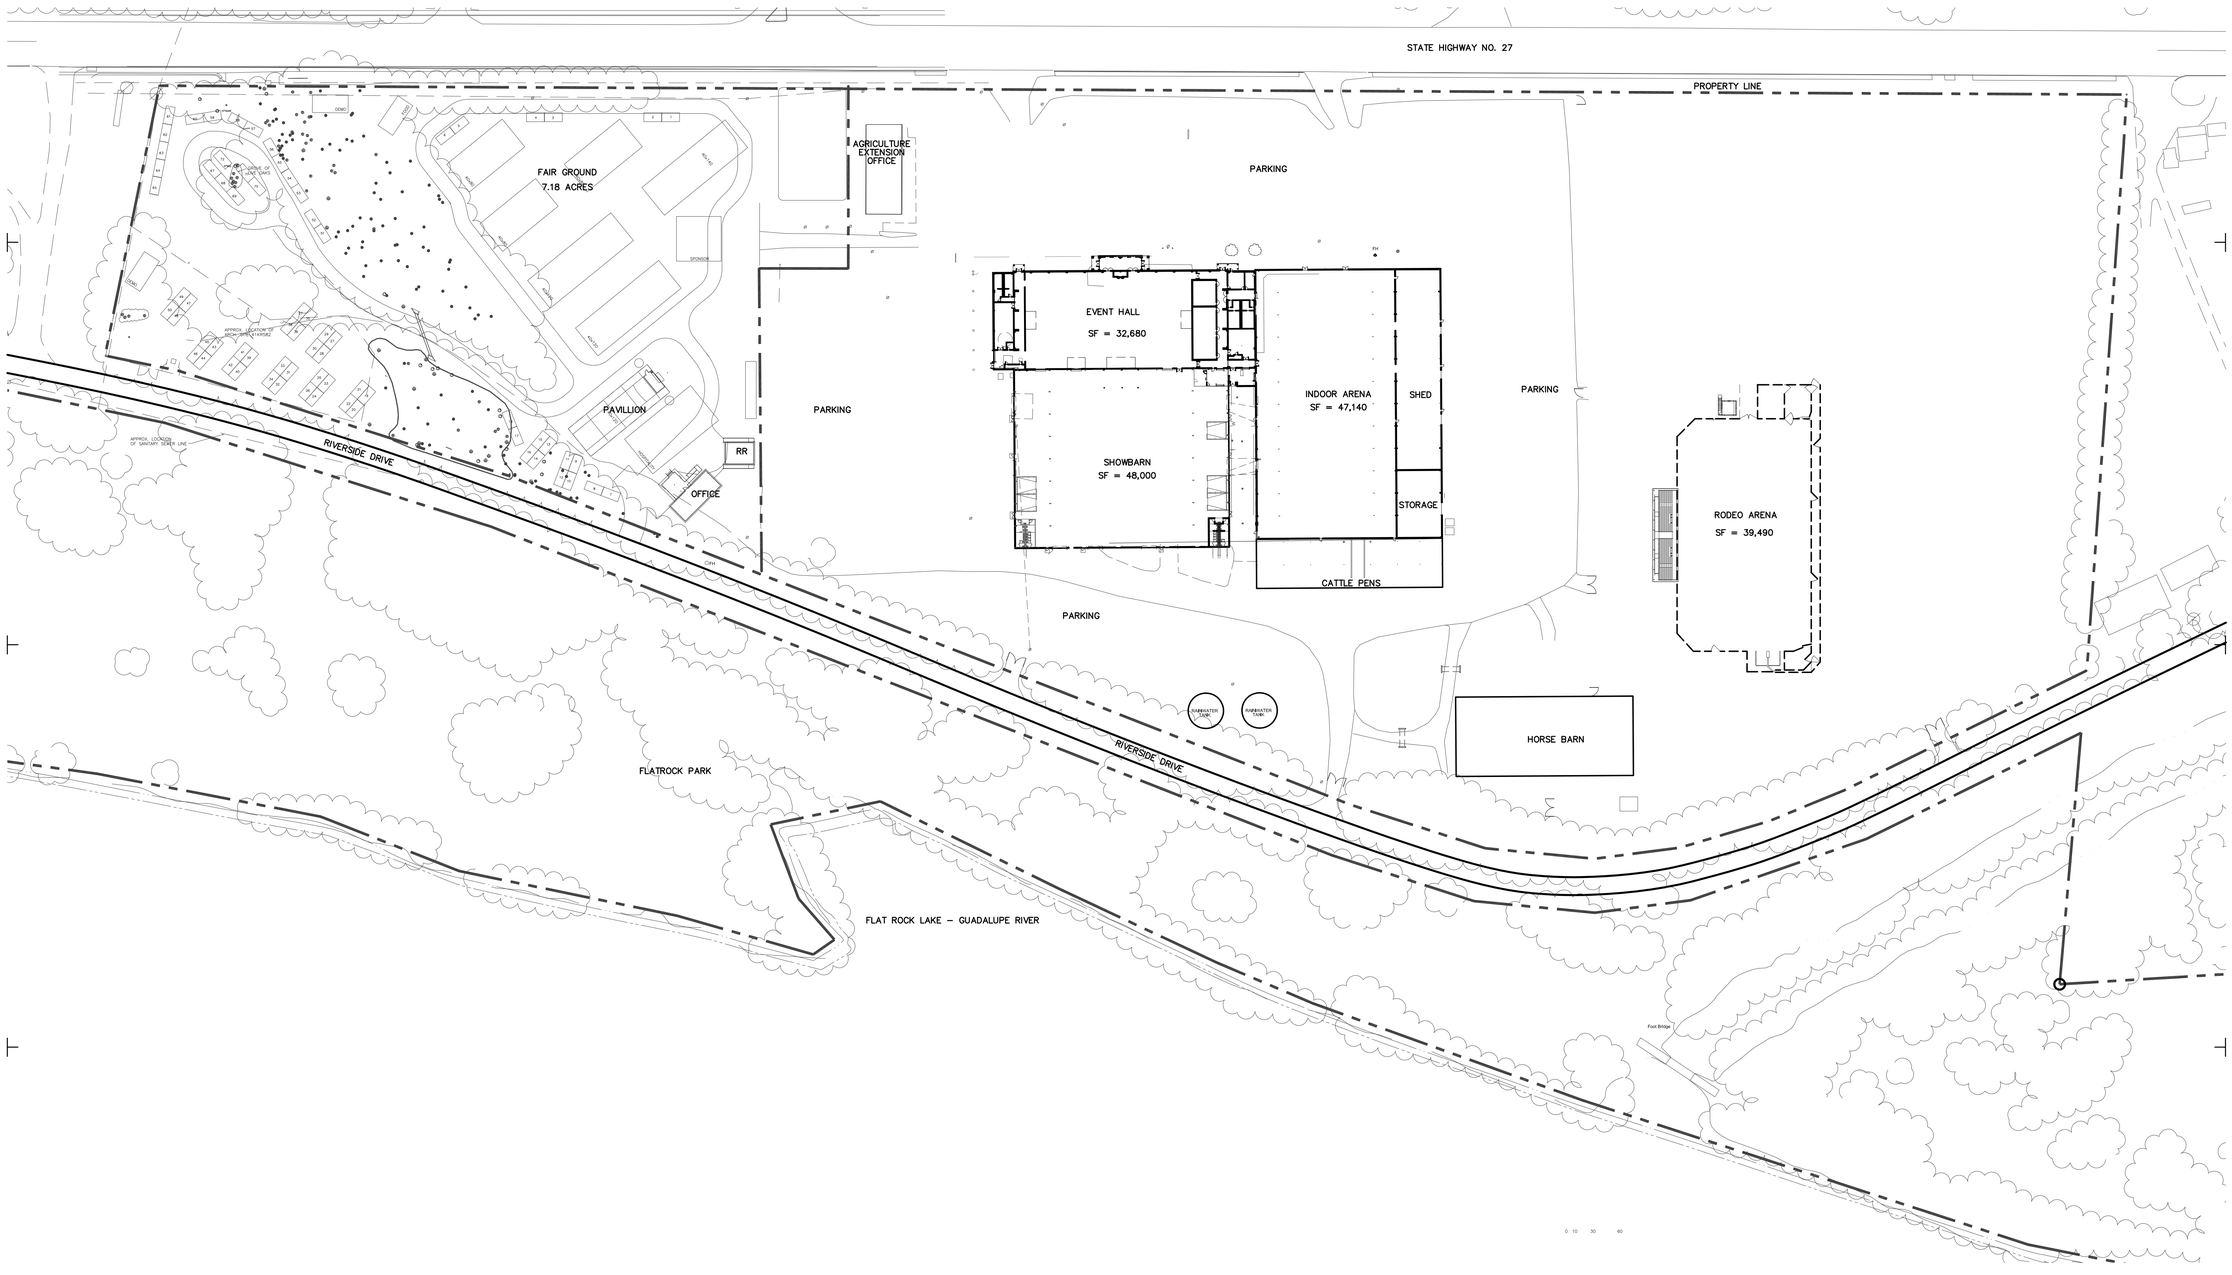

1 Overall Site Plan
Scale: 1" = 80'-0"

0 40 80 160

REVISIONS

NO.	DESCRIPTION	DATE

PETER LEWIS
ARCHITECT + ASSOCIATES
334 West Water Street Kerrville, TX 78028
(830) 896-4220 (830) 896-4226
www.pwlarchitect.com

Interim Review Only.
These Documents are incomplete and may not be used for regulatory approval, permit or construction.
Peter Lewis: 08295
DATE:
Apr 15, 2016

Hill Country Youth Event Center

Event Grounds

3705 Hwy 27
Kerrville, Texas

NOT PUBLISHED, ALL RIGHTS RESERVED BY THE ARCHITECT. DRAWINGS AND SPECIFICATIONS AS INSTRUMENTS OF SERVICE ARE AND SHALL REMAIN THE PROPERTY OF THE ARCHITECT. THEY SHALL NOT BE USED ON OTHER PROJECTS OR EXTENSIONS TO THIS PROJECT EXCEPT BY AGREEMENT IN WRITING AND WITH APPROPRIATE COMPENSATION TO THE ARCHITECT. CONTRACTOR IS RESPONSIBLE FOR THE CONFIRMING AND CORRELATING DIMENSIONS AT JOB SITE. THE ARCHITECT WILL NOT BE RESPONSIBLE FOR CONSTRUCTION MEANS, METHODS, TECHNIQUES, SEQUENCES OR FOR SAFETY PRECAUTIONS AND PROGRAMS IN CONNECTION WITH THE PROJECT.

PROJECT NO. 20–1248.1
DATE 4–15–16

Overall Site Plan

SHEET NUMBER
A1.1